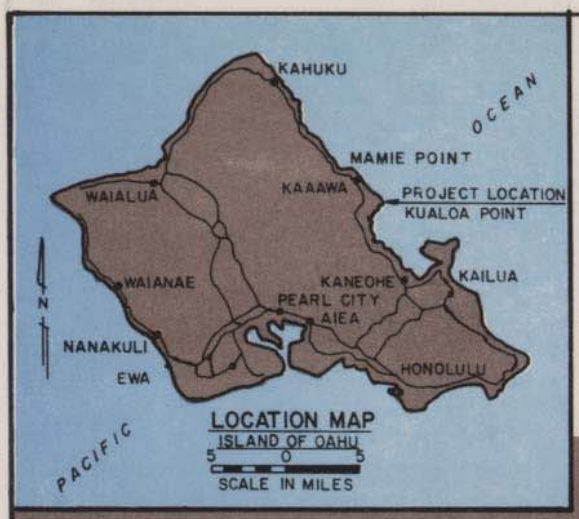

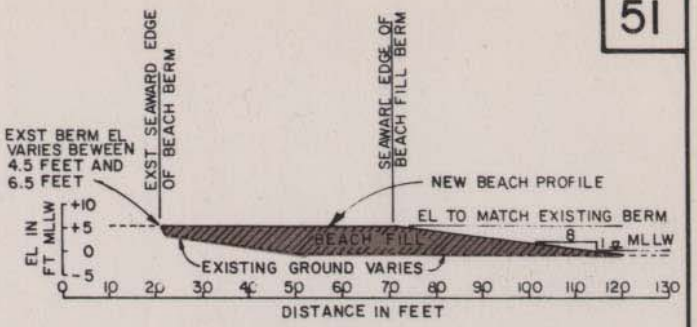

TYPICAL BEACH SECTION

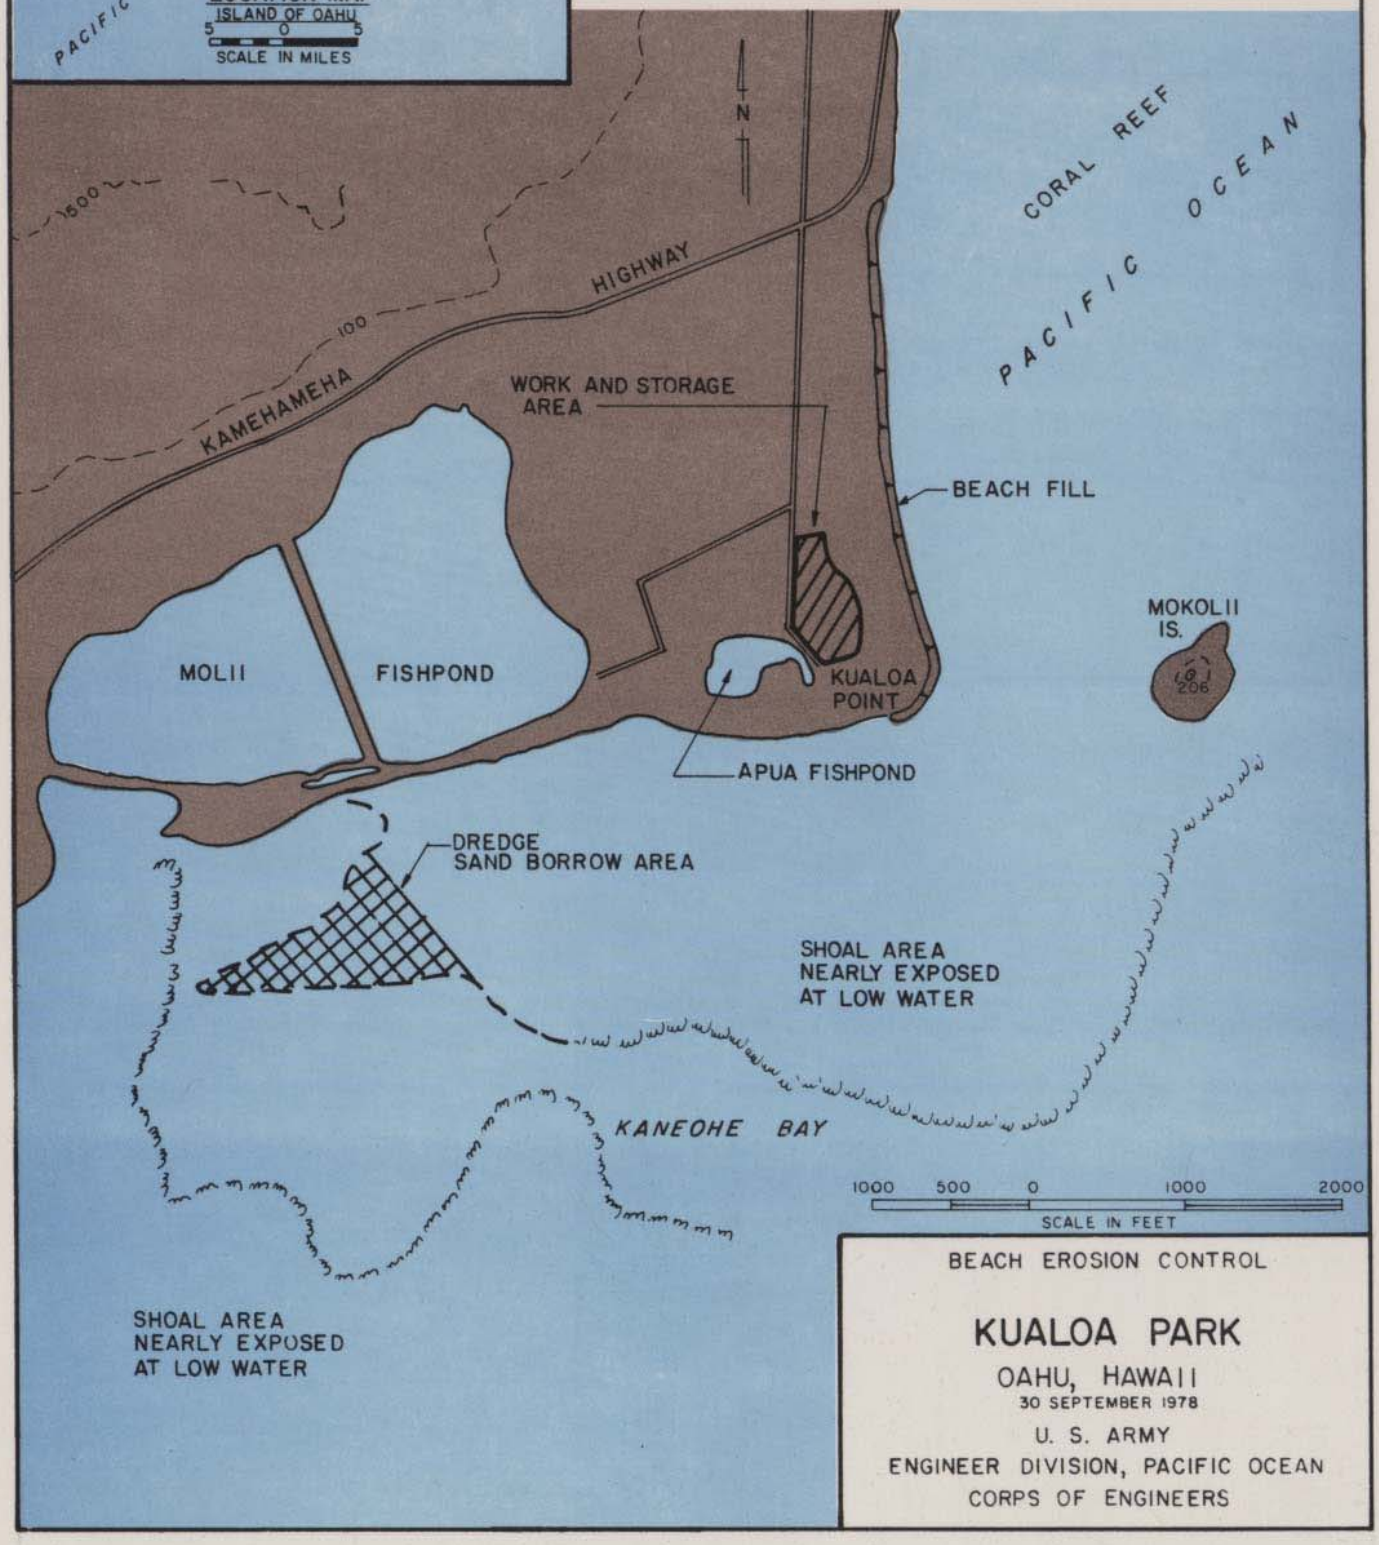

BEACH EROSION CONTROL

KUALOA PARK

OAHU, HAWAII

30 SEPTEMBER 1978

U. S. ARMY

ENGINEER DIVISION, PACIFIC OCEAN

CORPS OF ENGINEERS