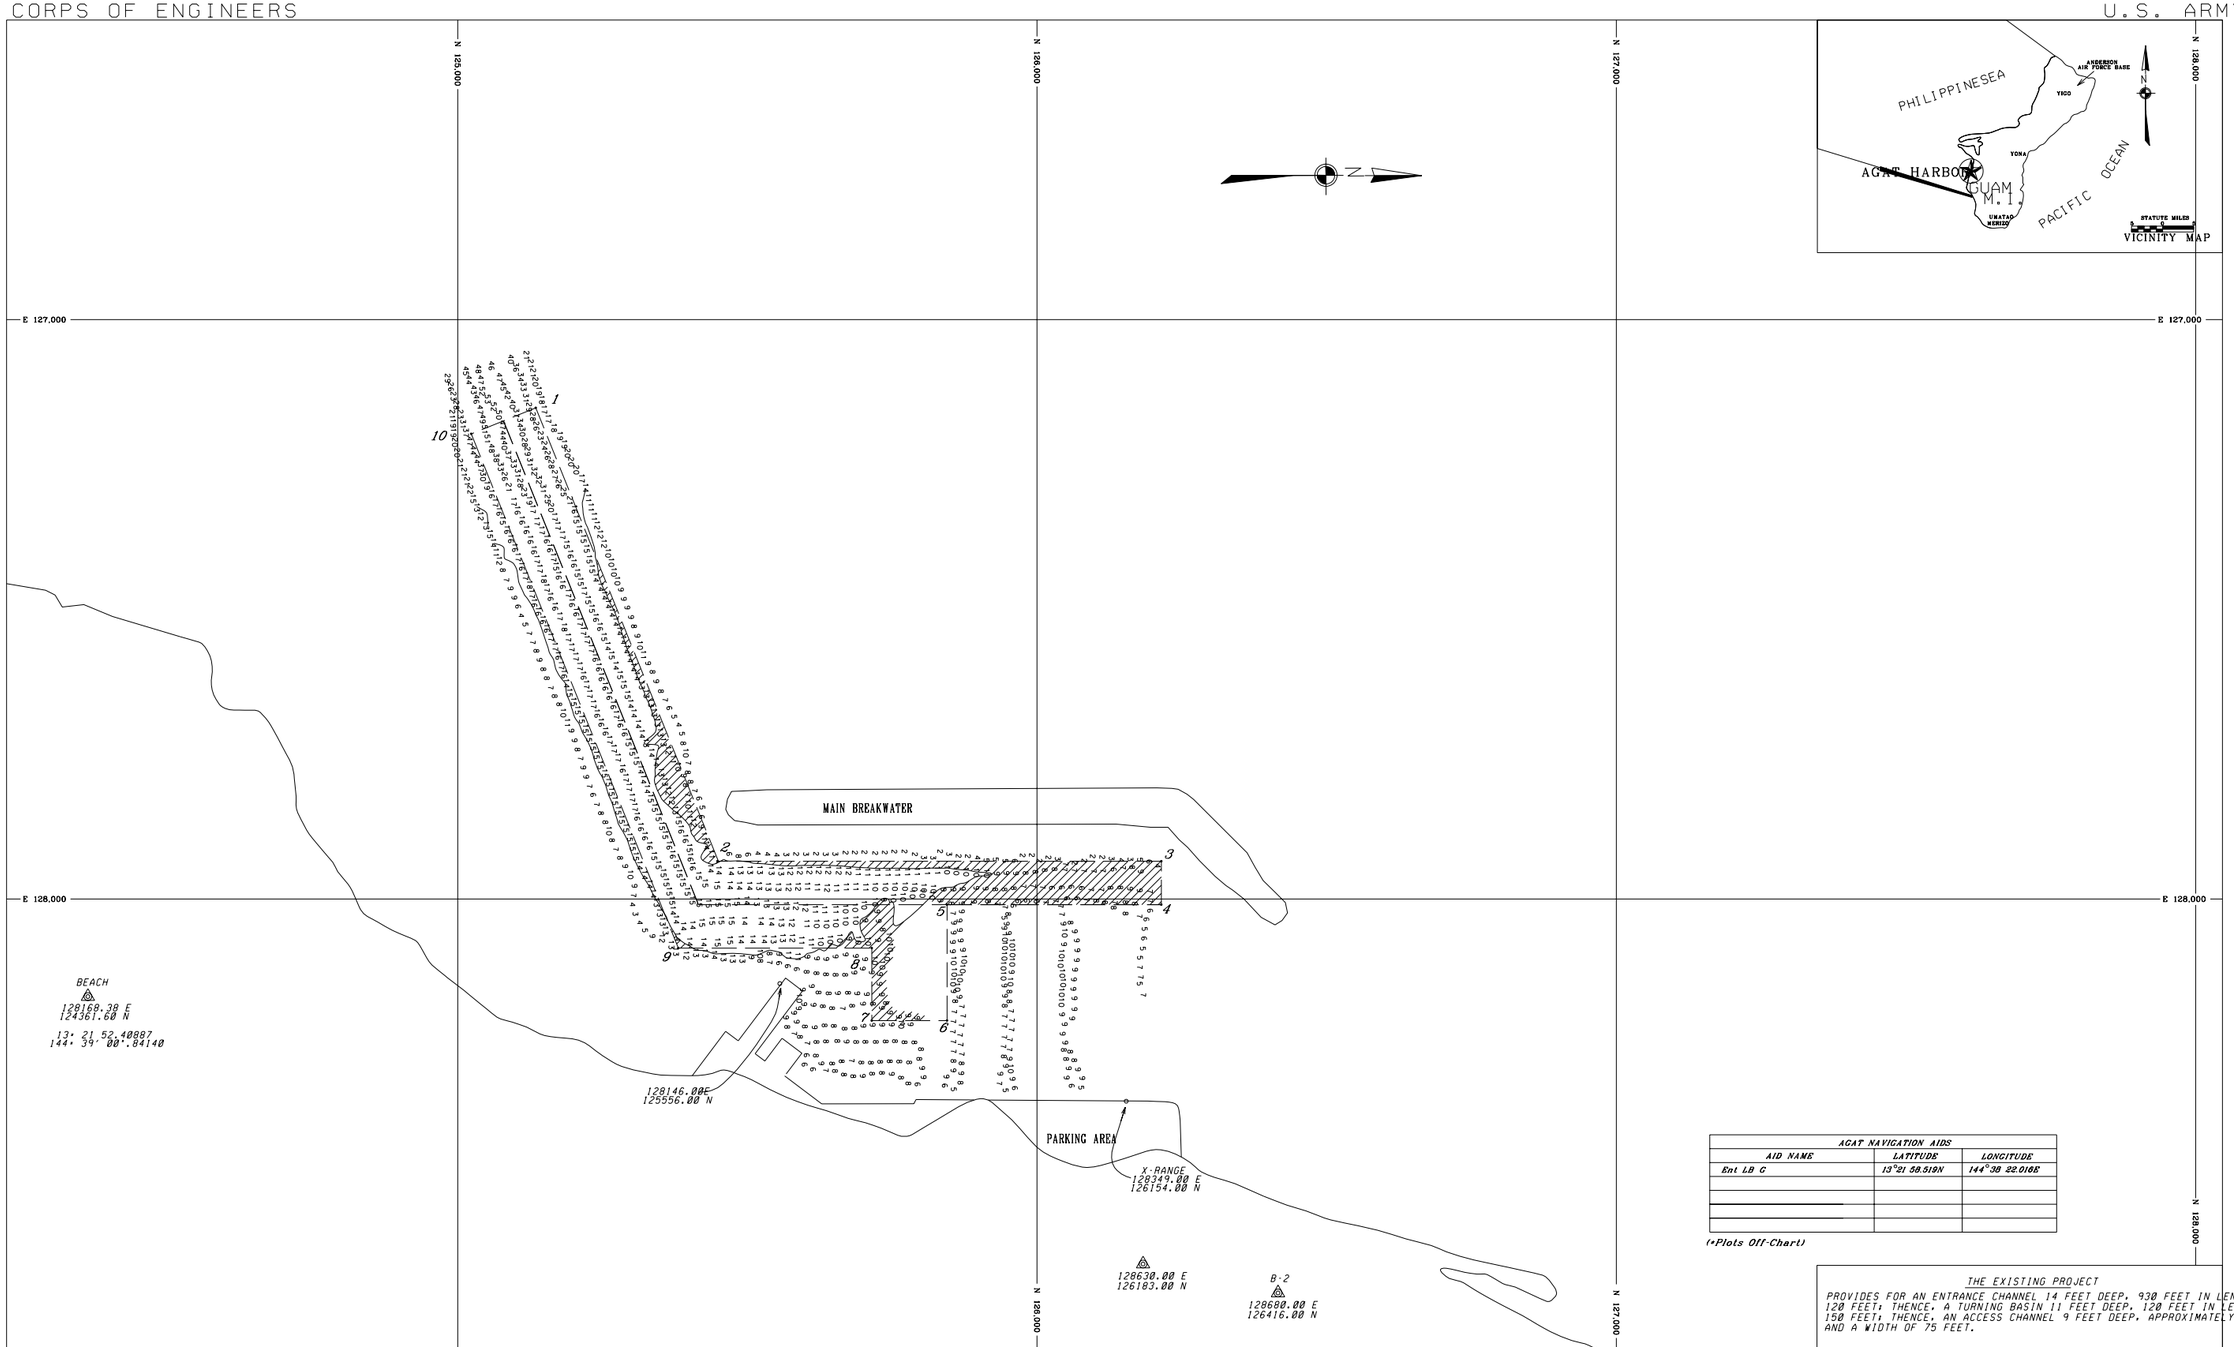

AGAT NAVIGATION AIDS		
AID NAME	LATITUDE	LONGITUDE
Ent LB C	13°21 58.519N	144°39 22.018E

(*Plots Off-Chart)

FEDERAL PROJECT LINE COORDINATES		
	EASTING	NORTHING
1	127152.30	125134.73
2	127934.83	125449.90
3	127934.83	126214.72
4	128009.83	126214.71
5	128009.83	125844.72
6	128209.83	125844.72
7	128209.83	125714.72
8	128084.83	125714.72
9	128084.83	125380.95
10	127197.13	125023.42

LEGEND

PRIMARY CONTROL POINT
COORDINATED SURVEY POINTS
UNCOORDINATED SURVEY POINTS
DREDGING RANGES FRONT
RIVER MILEAGE FROM MOUTH
BENCHMARKS
GAGES STAFF — RECORDING — READ

AIDS TO NAVIGATION

LIGHTHOUSES
LIGHTS — FIXED — FLASHING — OCCULTING
LIGHTED RANGES — FRONT — REAR
LIGHTED BUOYS — STARBOARD — MID CHANNEL — JUNCTION
UNLIGHTED BUOYS — PORT — STARBOARD
DAYBEACONS
SEASONAL LIGHTS AND LIGHTED DREDGING RANGES

NOTES

DIGITIZED BANKLINE IS APPROXIMATE. CONTROL IS BY USACE.

SURVEYED IN U.T.M. NORTH 55. DATUM IS MEAN SEA LEVEL.

SOUNDINGS ARE SHOWN IN FEET AND INDICATE DEPTHS BELOW MSLD. ELEVATIONS ARE SHOWN THUS: ·2. INDICATING HEIGHT IN FEET ABOVE MSLD. THE MSLD PLANE IS SHOWN THUS. THE PROJECT DEPTH CURVE IS SHOWN THUS.

LONGITUDE/LATITUDE REFERENCED TO NAD 83.

THIS CHART IS INTENDED FOR DREDGING PURPOSES ONLY.

THE INFORMATION DEPICTED ON THIS MAP REPRESENTS THE RESULTS OF HYDROGRAPHIC SURVEYS MADE ON THE DATES INDICATED AND CAN ONLY BE CONSIDERED AS INDICATIVE OF THE GENERAL CONDITION EXISTING AT THAT TIME.

CONDITION SURVEY

THE EXISTING PROJECT

PROVIDES FOR AN ENTRANCE CHANNEL 14 FEET DEEP, 930 FEET IN LENGTH AND A WIDTH OF 120 FEET; THENCE, A TURNING BASIN 11 FEET DEEP, 120 FEET IN LENGTH, AND A WIDTH OF 150 FEET; THENCE, AN ACCESS CHANNEL 9 FEET DEEP, APPROXIMATELY 650 FEET IN LENGTH, AND A WIDTH OF 75 FEET.

U.S. ARMY ENGINEER DISTRICT, HONOLULU
CORPS OF ENGINEERS - HONOLULU, HAWAII
COMMONWEALTH OF THE NORTHERN MARIANA ISLANDS-TERRITORY OF GUAM

AGAT SMALL BOAT HARBOR

3 JULY 2001

SCALE IN FEET
100 0 100 200 300

U.S. ARMY ENGINEER DISTRICT, PORTLAND
OPERATIONS DIVISION

SUBMITTED
CHIEF, HYDROGRAPHIC SURVEYS

APPROVED
OPERATIONS MANAGER, CHANNELS AND HARBORS

CHIEF, WATERWAYS MAINTENANCE SECTION

SURVEYED LBC PLOTTED RLB CHECKED RTB

HA-1-130