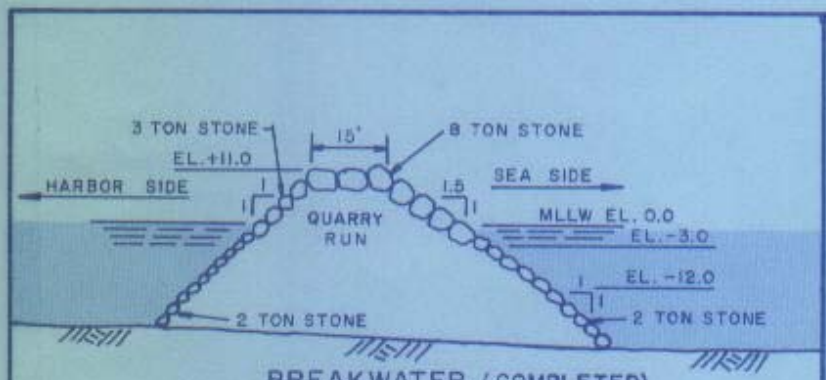


BREAKWATER (COMPLETED)
TYPICAL SECTION A-A

LOCATION MAP
ISLAND OF HAWAII
5 0 5 10 15 20
SCALE IN MILES

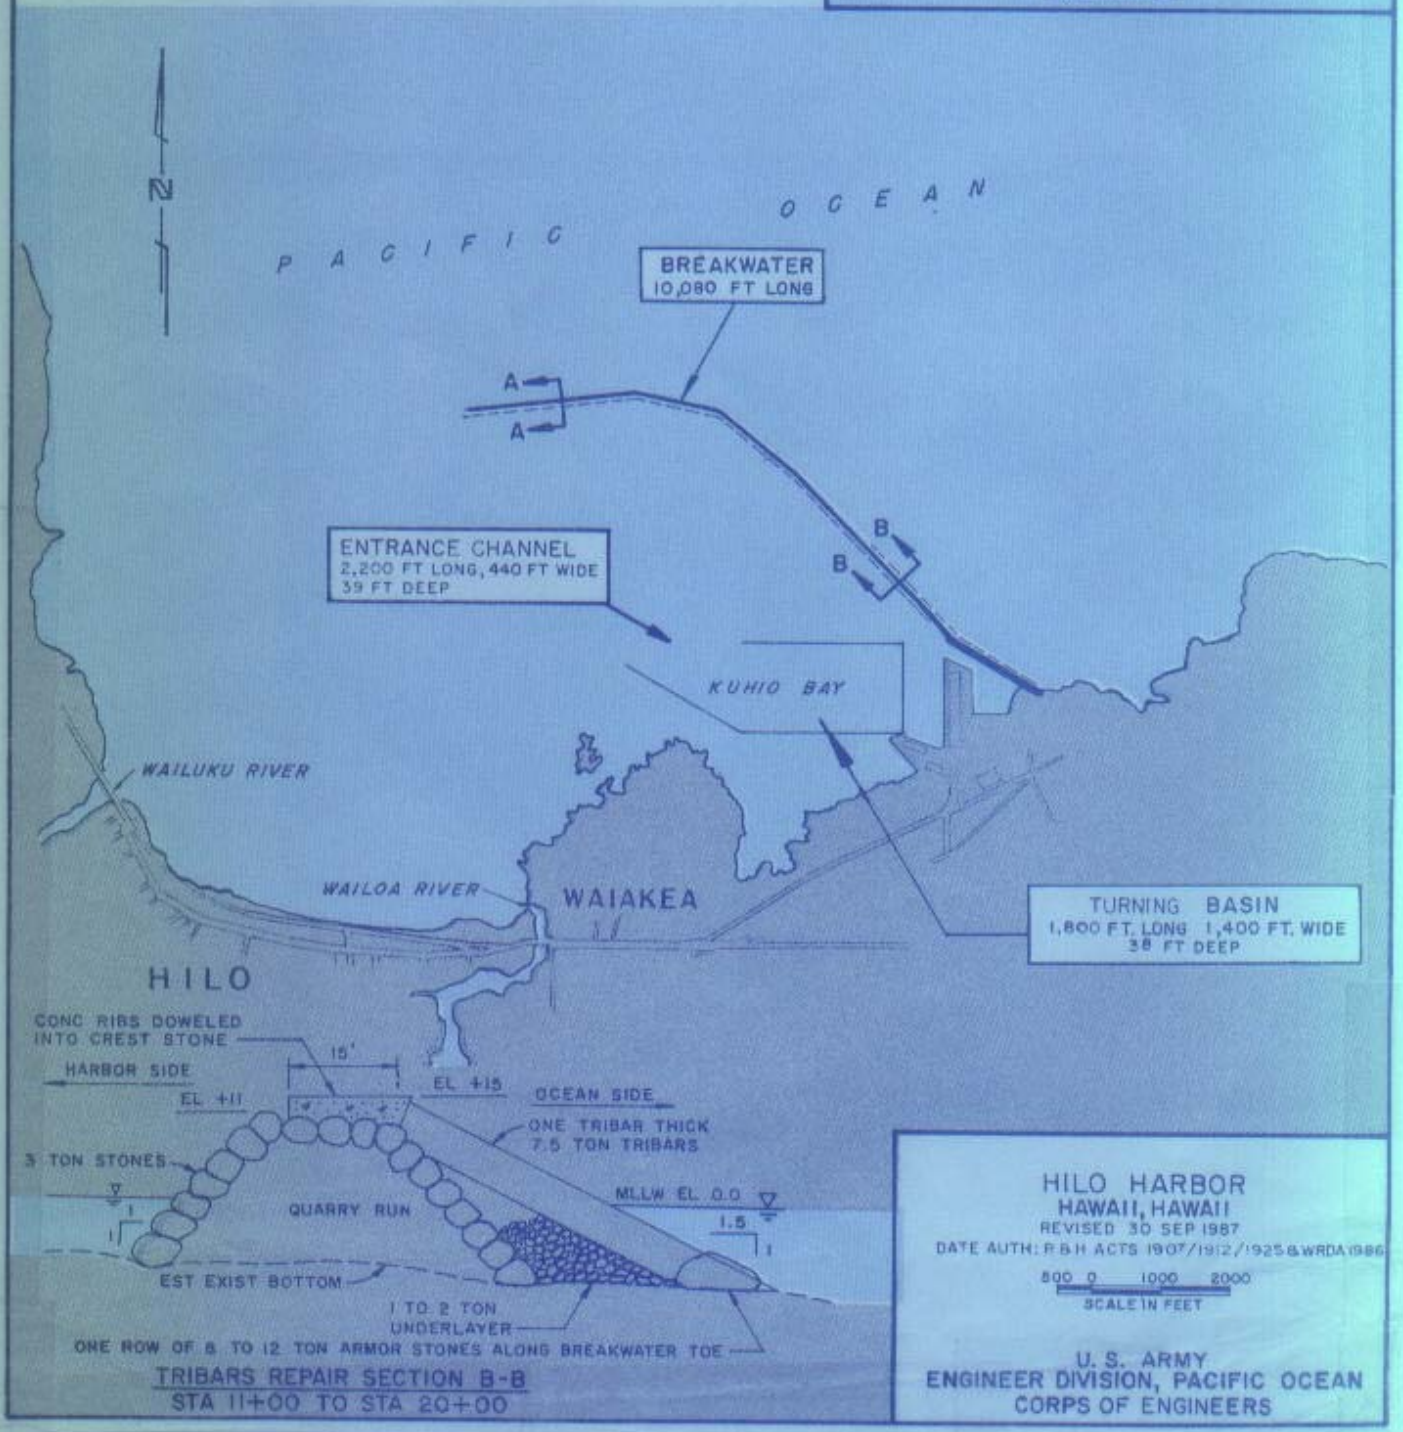


TRIBARS REPAIR SECTION B-B
STA 11+00 TO STA 20+00

HILO HARBOR
HAWAII, HAWAII
REVISED 30 SEP 1987
DATE AUTH: R&H ACTS 1907/1912/1925 & WRDA 1986
500 0 1000 2000
SCALE IN FEET

U. S. ARMY
ENGINEER DIVISION, PACIFIC OCEAN
CORPS OF ENGINEERS