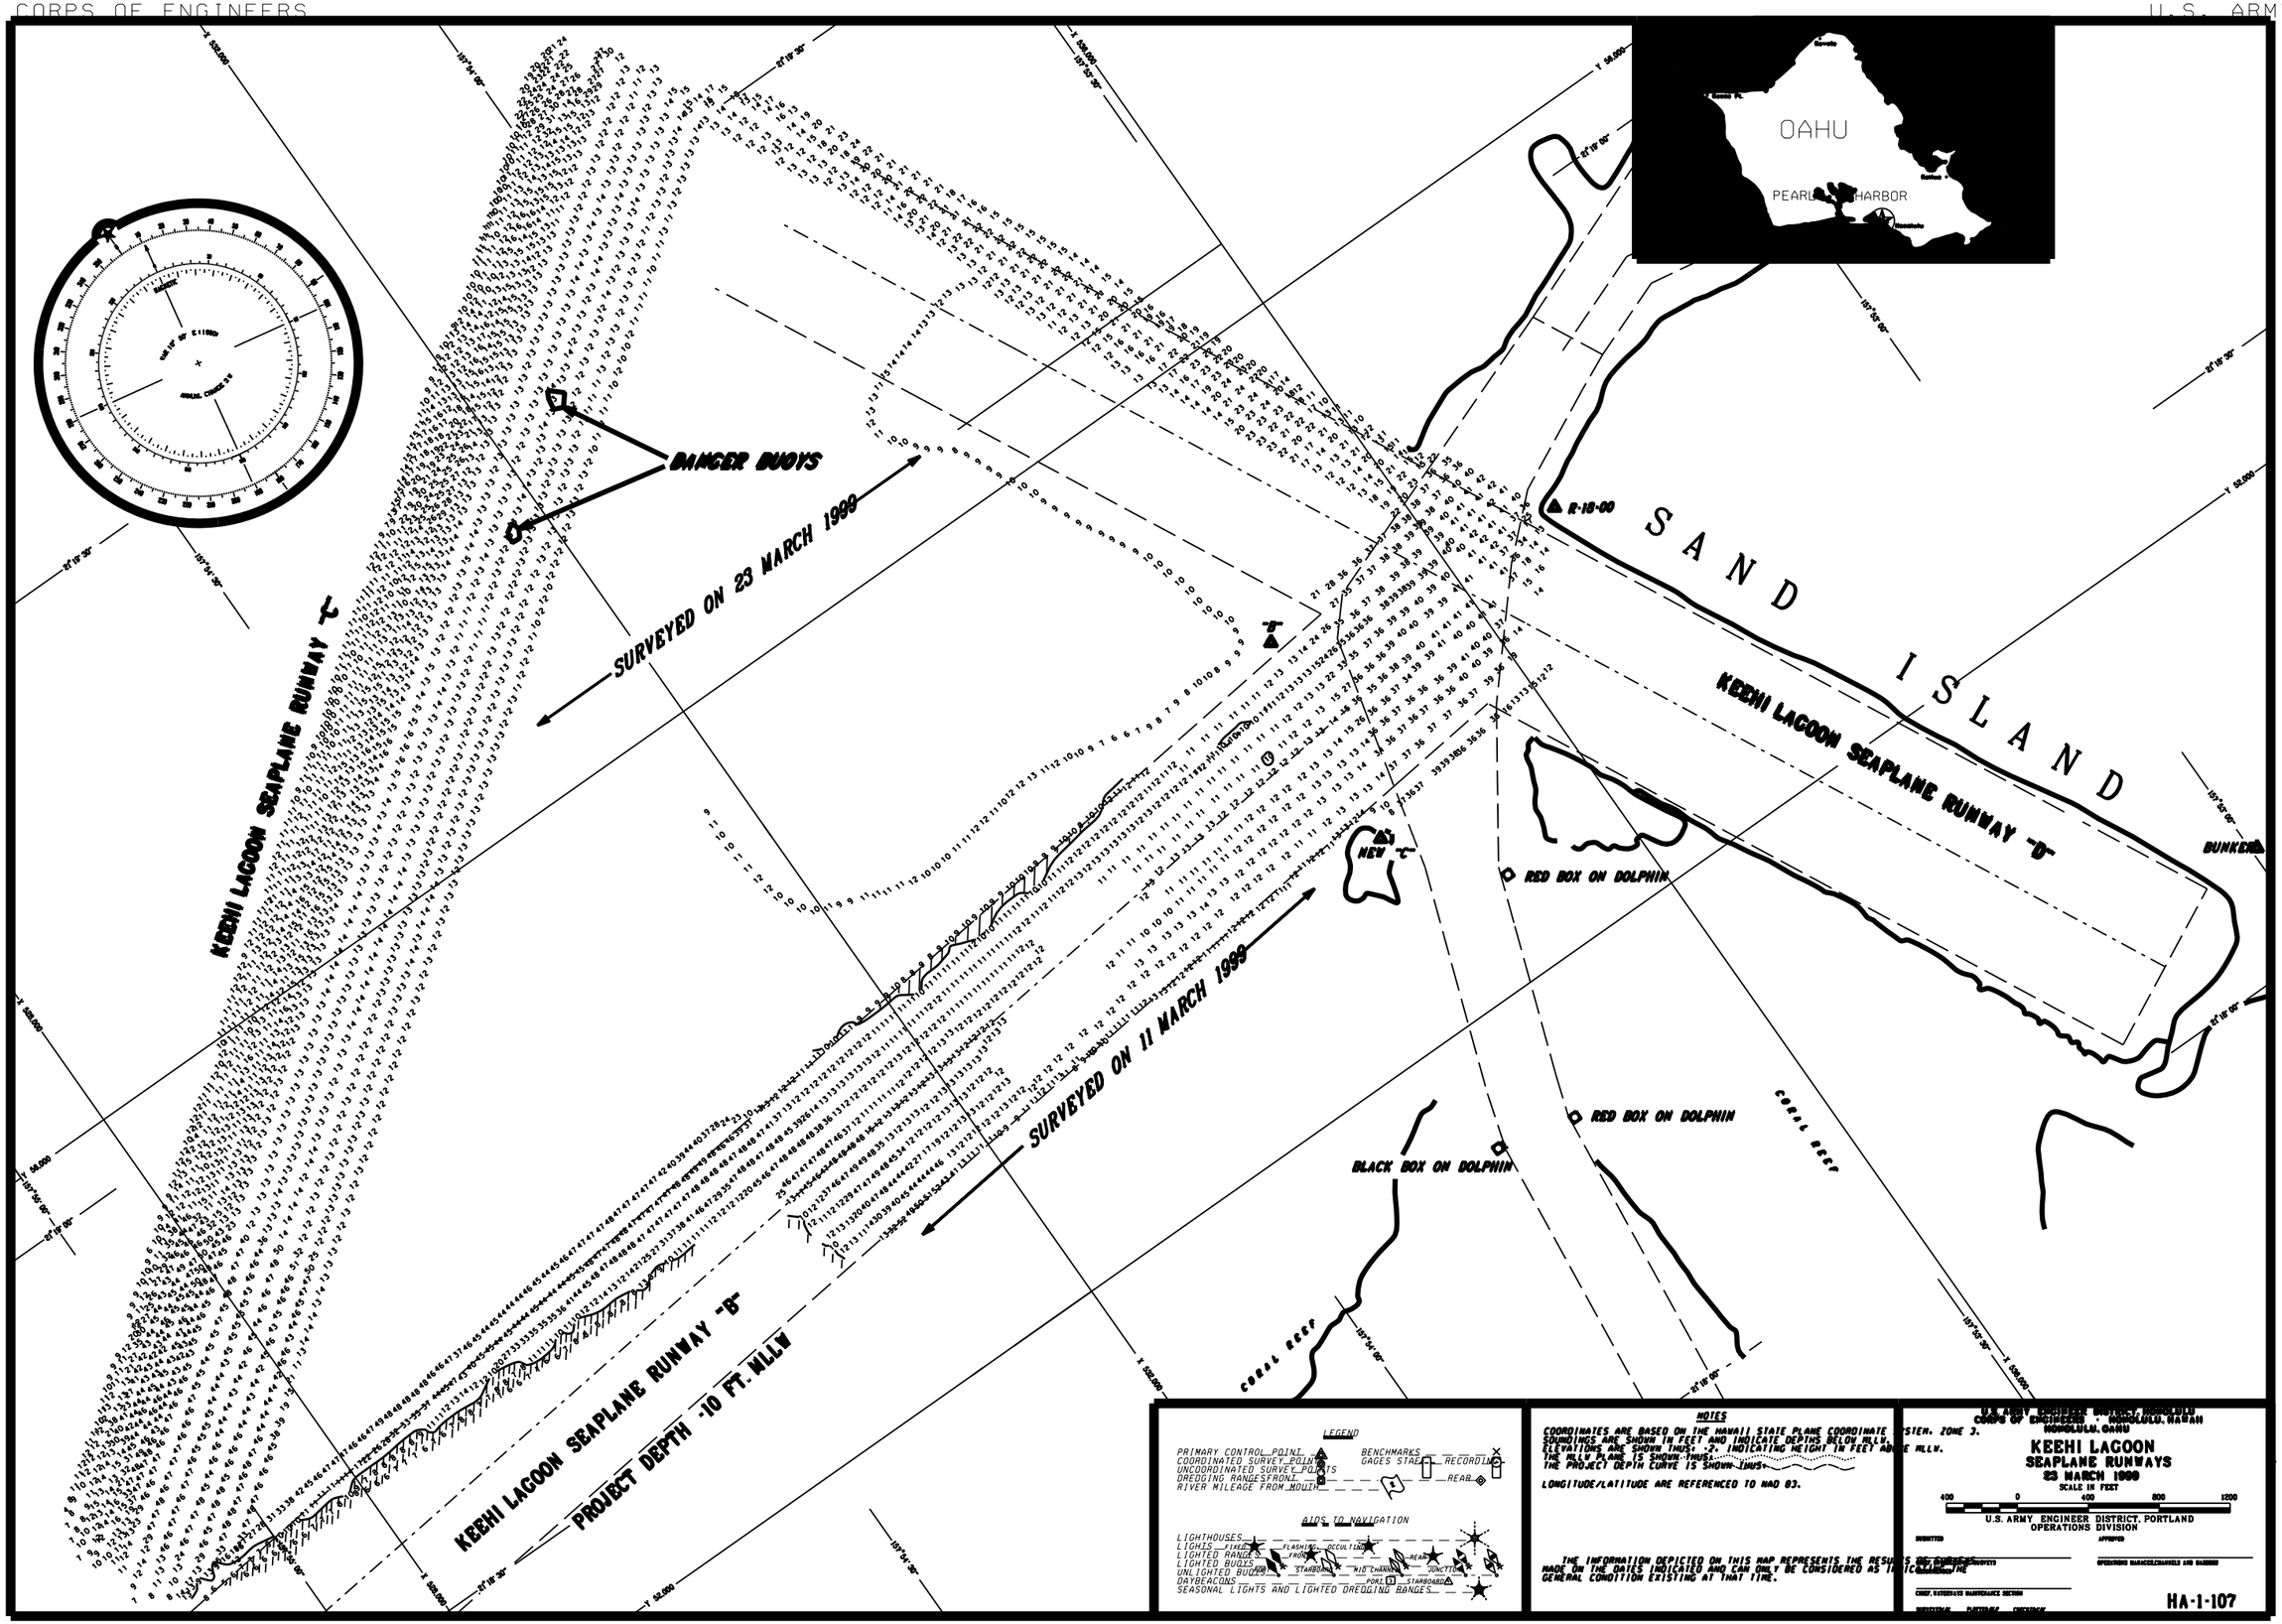
OAHU
PEARL HARBOR
DANGER BUOYS
SURVEYED ON 23 MARCH 1999
SURVEYED ON 11 MARCH 1999
KEEHI LAGOON SEAPLANE RUNWAY "C"
KEEHI LAGOON SEAPLANE RUNWAY "B"
PROJECT DEPTH -10 FT. MLLW
KEEHI LAGOON SEAPLANE RUNWAY "D"
SAND ISLAND
R-18-00
NEW "C"
RED BOX ON DOLPHIN
RED BOX ON DOLPHIN
BLACK BOX ON DOLPHIN
CORAL REEF
CORAL REEF
BUNKER
LEGEND
PRIMARY CONTROL POINT
COORDINATED SURVEY POINTS
UNCOORDINATED SURVEY POINTS
DREDGING RANGES FRONT
RIVER MILEAGE FROM MOUTH
BENCHMARKS
GAGES STAFF
RECORDING
REAR
AIDS TO NAVIGATION
LIGHTHOUSES
LIGHTS FIXED
FLASHING
OCCULTING
LIGHTED RANGES FRONT
REAR
LIGHTED BUOYS
STARBOARD
RED CHANNEL
JUNCTION
UNLIGHTED BUOYS
PORT
STARBOARD
DAYBEACONS
SEASONAL LIGHTS AND LIGHTED DREDGING RANGES
NOTES
COORDINATES ARE BASED ON THE HAWAII STATE PLANE COORDINATE SYSTEM, ZONE 3.
SOUNDINGS ARE SHOWN IN FEET AND INDICATE DEPTHS BELOW MLLW.
ELEVATIONS ARE SHOWN THUS: -2. INDICATING HEIGHT IN FEET ABOVE MLLW.
THE MLLW PLANE IS SHOWN THUS:
THE PROJECT DEPTH CURVE IS SHOWN THUS:
LONGITUDE/LATITUDE ARE REFERENCED TO NAD 83.
THE INFORMATION DEPICTED ON THIS MAP REPRESENTS THE RESULTS OF SURVEYS MADE ON THE DATES INDICATED AND CAN ONLY BE CONSIDERED AS INDICATIVE OF THE GENERAL CONDITION EXISTING AT THAT TIME.
U.S. ARMY ENGINEER DISTRICT, HONOLULU
CORPS OF ENGINEERS - HONOLULU, HAWAII
HONOLULU, OAHU
KEEHI LAGOON
SEAPLANE RUNWAYS
23 MARCH 1999
SCALE IN FEET
400 0 400 800 1200
U.S. ARMY ENGINEER DISTRICT, PORTLAND
OPERATIONS DIVISION
SUBMITTED
APPROVED
OPERATIONS MANAGER/CHANNELS AND HARBORS
CHIEF, WATERWAYS MAINTENANCE SECTION
HA-1-107