CORPS OF ENGINEERS

U.S. ARMY

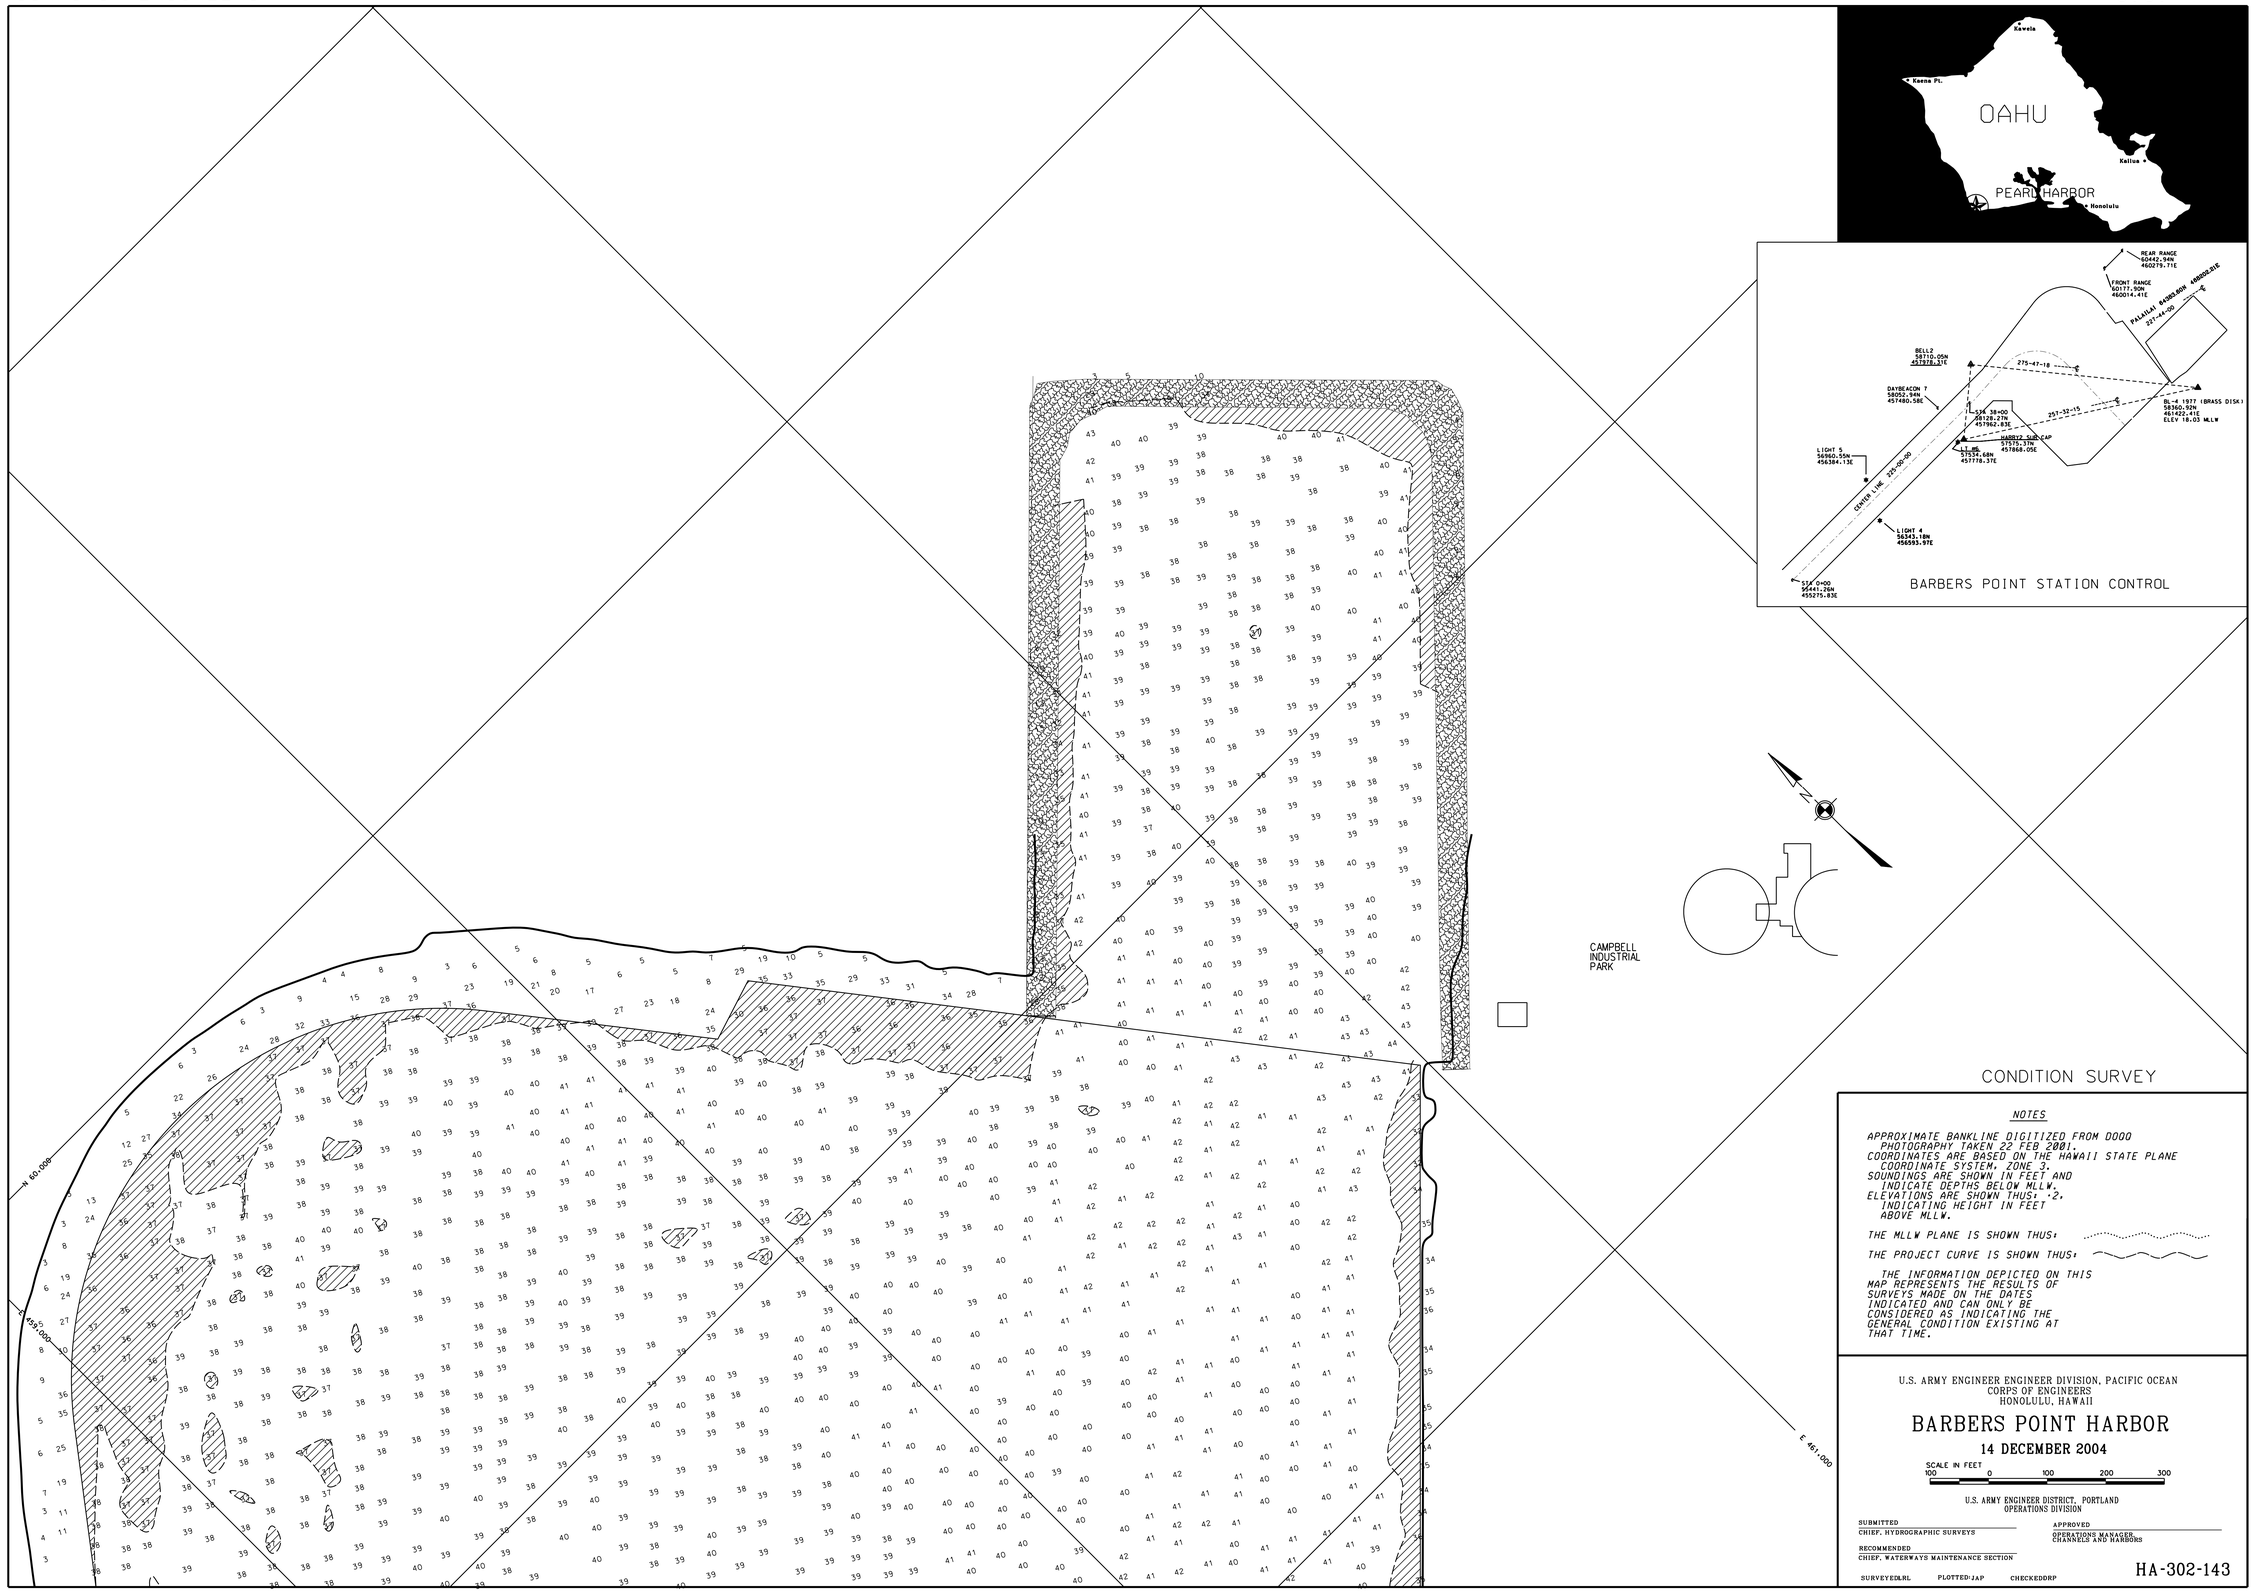

CONDITION SURVEY

NOTES

APPROXIMATE BANKLINE DIGITIZED FROM DOQQ PHOTOGRAPHY TAKEN 22 FEB 2001.
COORDINATES ARE BASED ON THE HAWAII STATE PLANE COORDINATE SYSTEM, ZONE 3.
SOUNDINGS ARE SHOWN IN FEET AND INDICATE DEPTHS BELOW MLLW.
ELEVATIONS ARE SHOWN THUS: ·2, INDICATING HEIGHT IN FEET ABOVE MLLW.

THE MLLW PLANE IS SHOWN THUS:

THE PROJECT CURVE IS SHOWN THUS:

THE INFORMATION DEPICTED ON THIS MAP REPRESENTS THE RESULTS OF SURVEYS MADE ON THE DATES INDICATED AND CAN ONLY BE CONSIDERED AS INDICATING THE GENERAL CONDITION EXISTING AT THAT TIME.

U.S. ARMY ENGINEER ENGINEER DIVISION, PACIFIC OCEAN
CORPS OF ENGINEERS
HONOLULU, HAWAII

BARBERS POINT HARBOR

14 DECEMBER 2004

SCALE IN FEET
100 0 100 200 300

U.S. ARMY ENGINEER DISTRICT, PORTLAND
OPERATIONS DIVISION

SUBMITTED
CHIEF, HYDROGRAPHIC SURVEYS

RECOMMENDED
CHIEF, WATERWAYS MAINTENANCE SECTION

APPROVED
OPERATIONS MANAGER
CHANNELS AND HARBORS

SURVEYED:RL PLOTTED:JAP CHECKED:DRP

HA-302-143

Barbers Pt Hbr TB - HA-302-143.dgn 5/12/2005 8:37:28 AM