CORPS OF ENGINEERS

U.S. ARMY

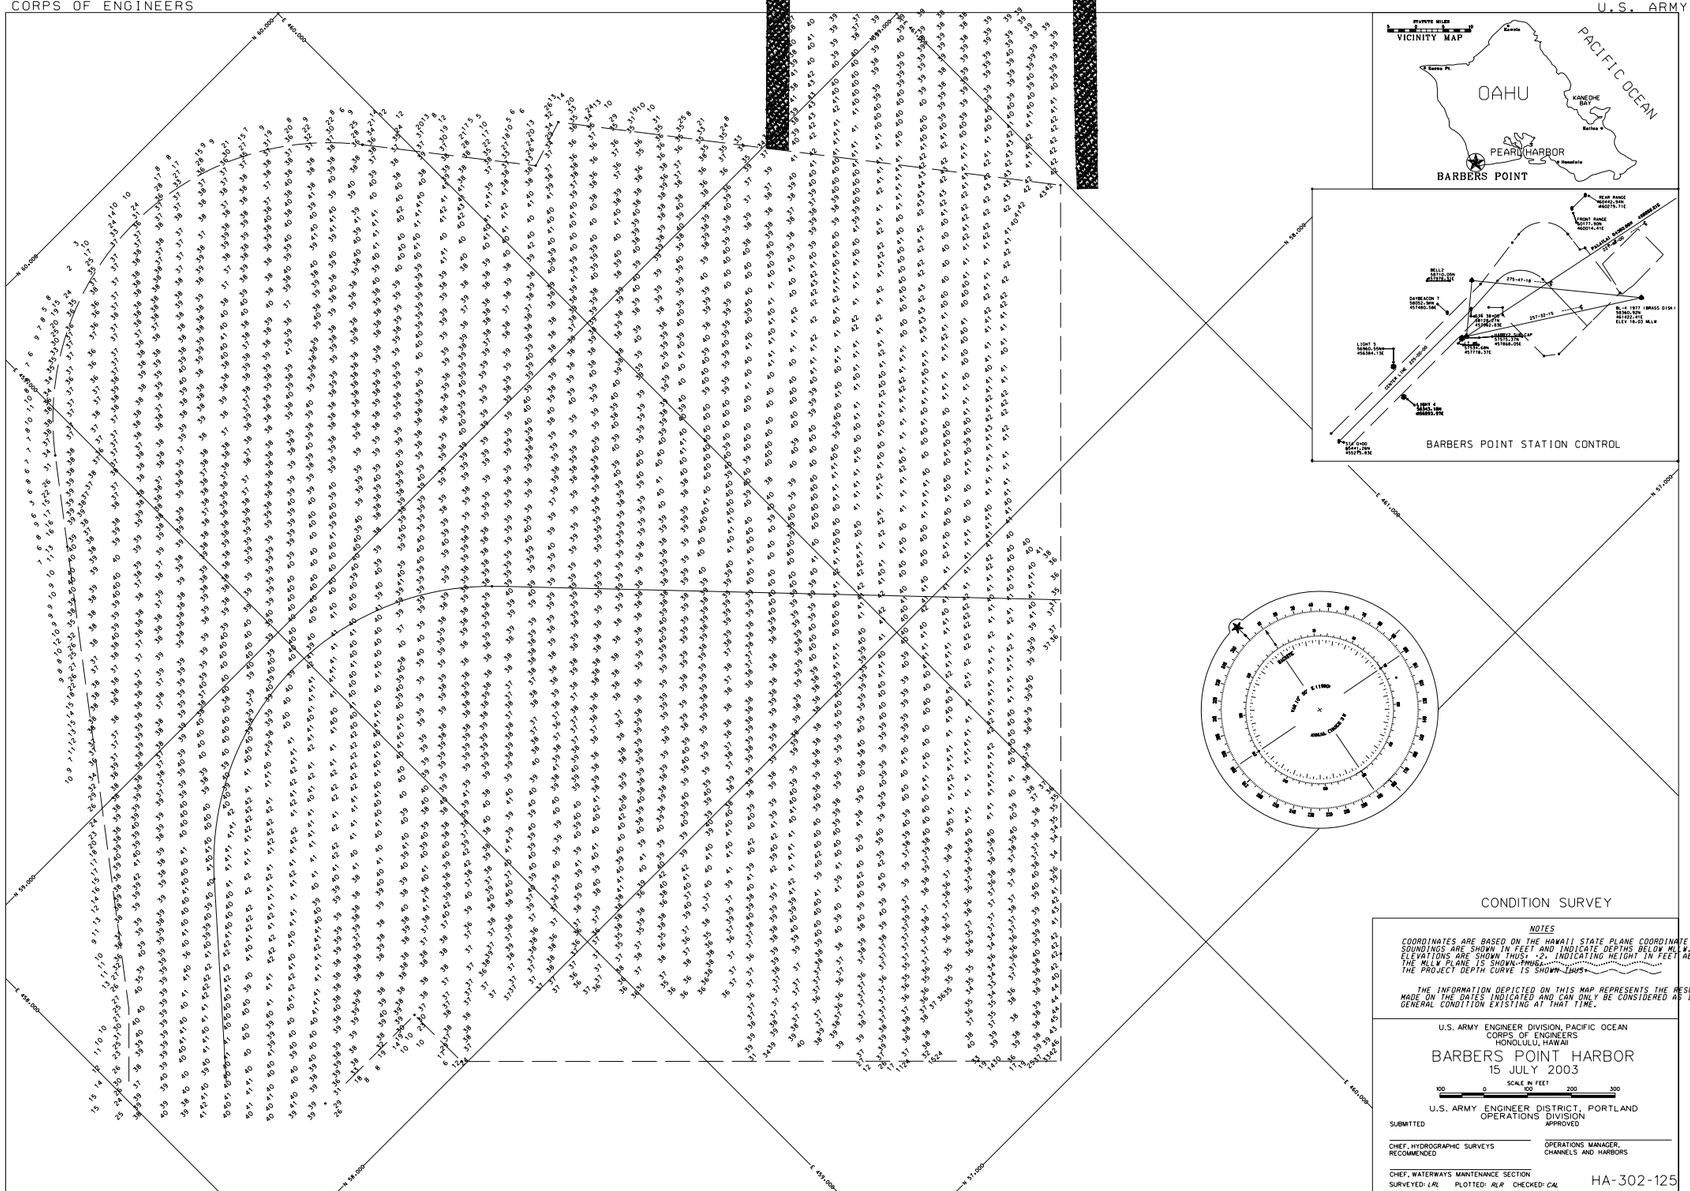

CONDITION SURVEY

NOTES

COORDINATES ARE BASED ON THE HAWAII STATE PLANE COORDINATE SYSTEM, ZONE 3.
SOUNDINGS ARE SHOWN IN FEET AND INDICATE DEPTHS BELOW MLLW.
ELEVATIONS ARE SHOWN THUS: -2. INDICATING HEIGHT IN FEET ABOVE MLLW.
THE MLLW PLANE IS SHOWN THUS:
THE PROJECT DEPTH CURVE IS SHOWN THUS:

THE INFORMATION DEPICTED ON THIS MAP REPRESENTS THE RESULTS OF SURVEYS MADE ON THE DATES INDICATED AND CAN ONLY BE CONSIDERED AS INDICATING THE GENERAL CONDITION EXISTING AT THAT TIME.

U.S. ARMY ENGINEER DIVISION, PACIFIC OCEAN
CORPS OF ENGINEERS
HONOLULU, HAWAII

BARBERS POINT HARBOR
15 JULY 2003

SCALE IN FEET
100 0 100 200 300

U.S. ARMY ENGINEER DISTRICT, PORTLAND
OPERATIONS DIVISION

SUBMITTED

CHIEF, HYDROGRAPHIC SURVEYS
RECOMMENDED

CHIEF, WATERWAYS MANTENANCE SECTION

APPROVED

OPERATIONS MANAGER,
CHANNELS AND HARBORS

SURVEYED: LRL PLOTTED: RLR CHECKED: CAL

HA-302-125

2BARBERS PT BASIN - jul 03.dgn 11/19/2003 07:53:43 AM