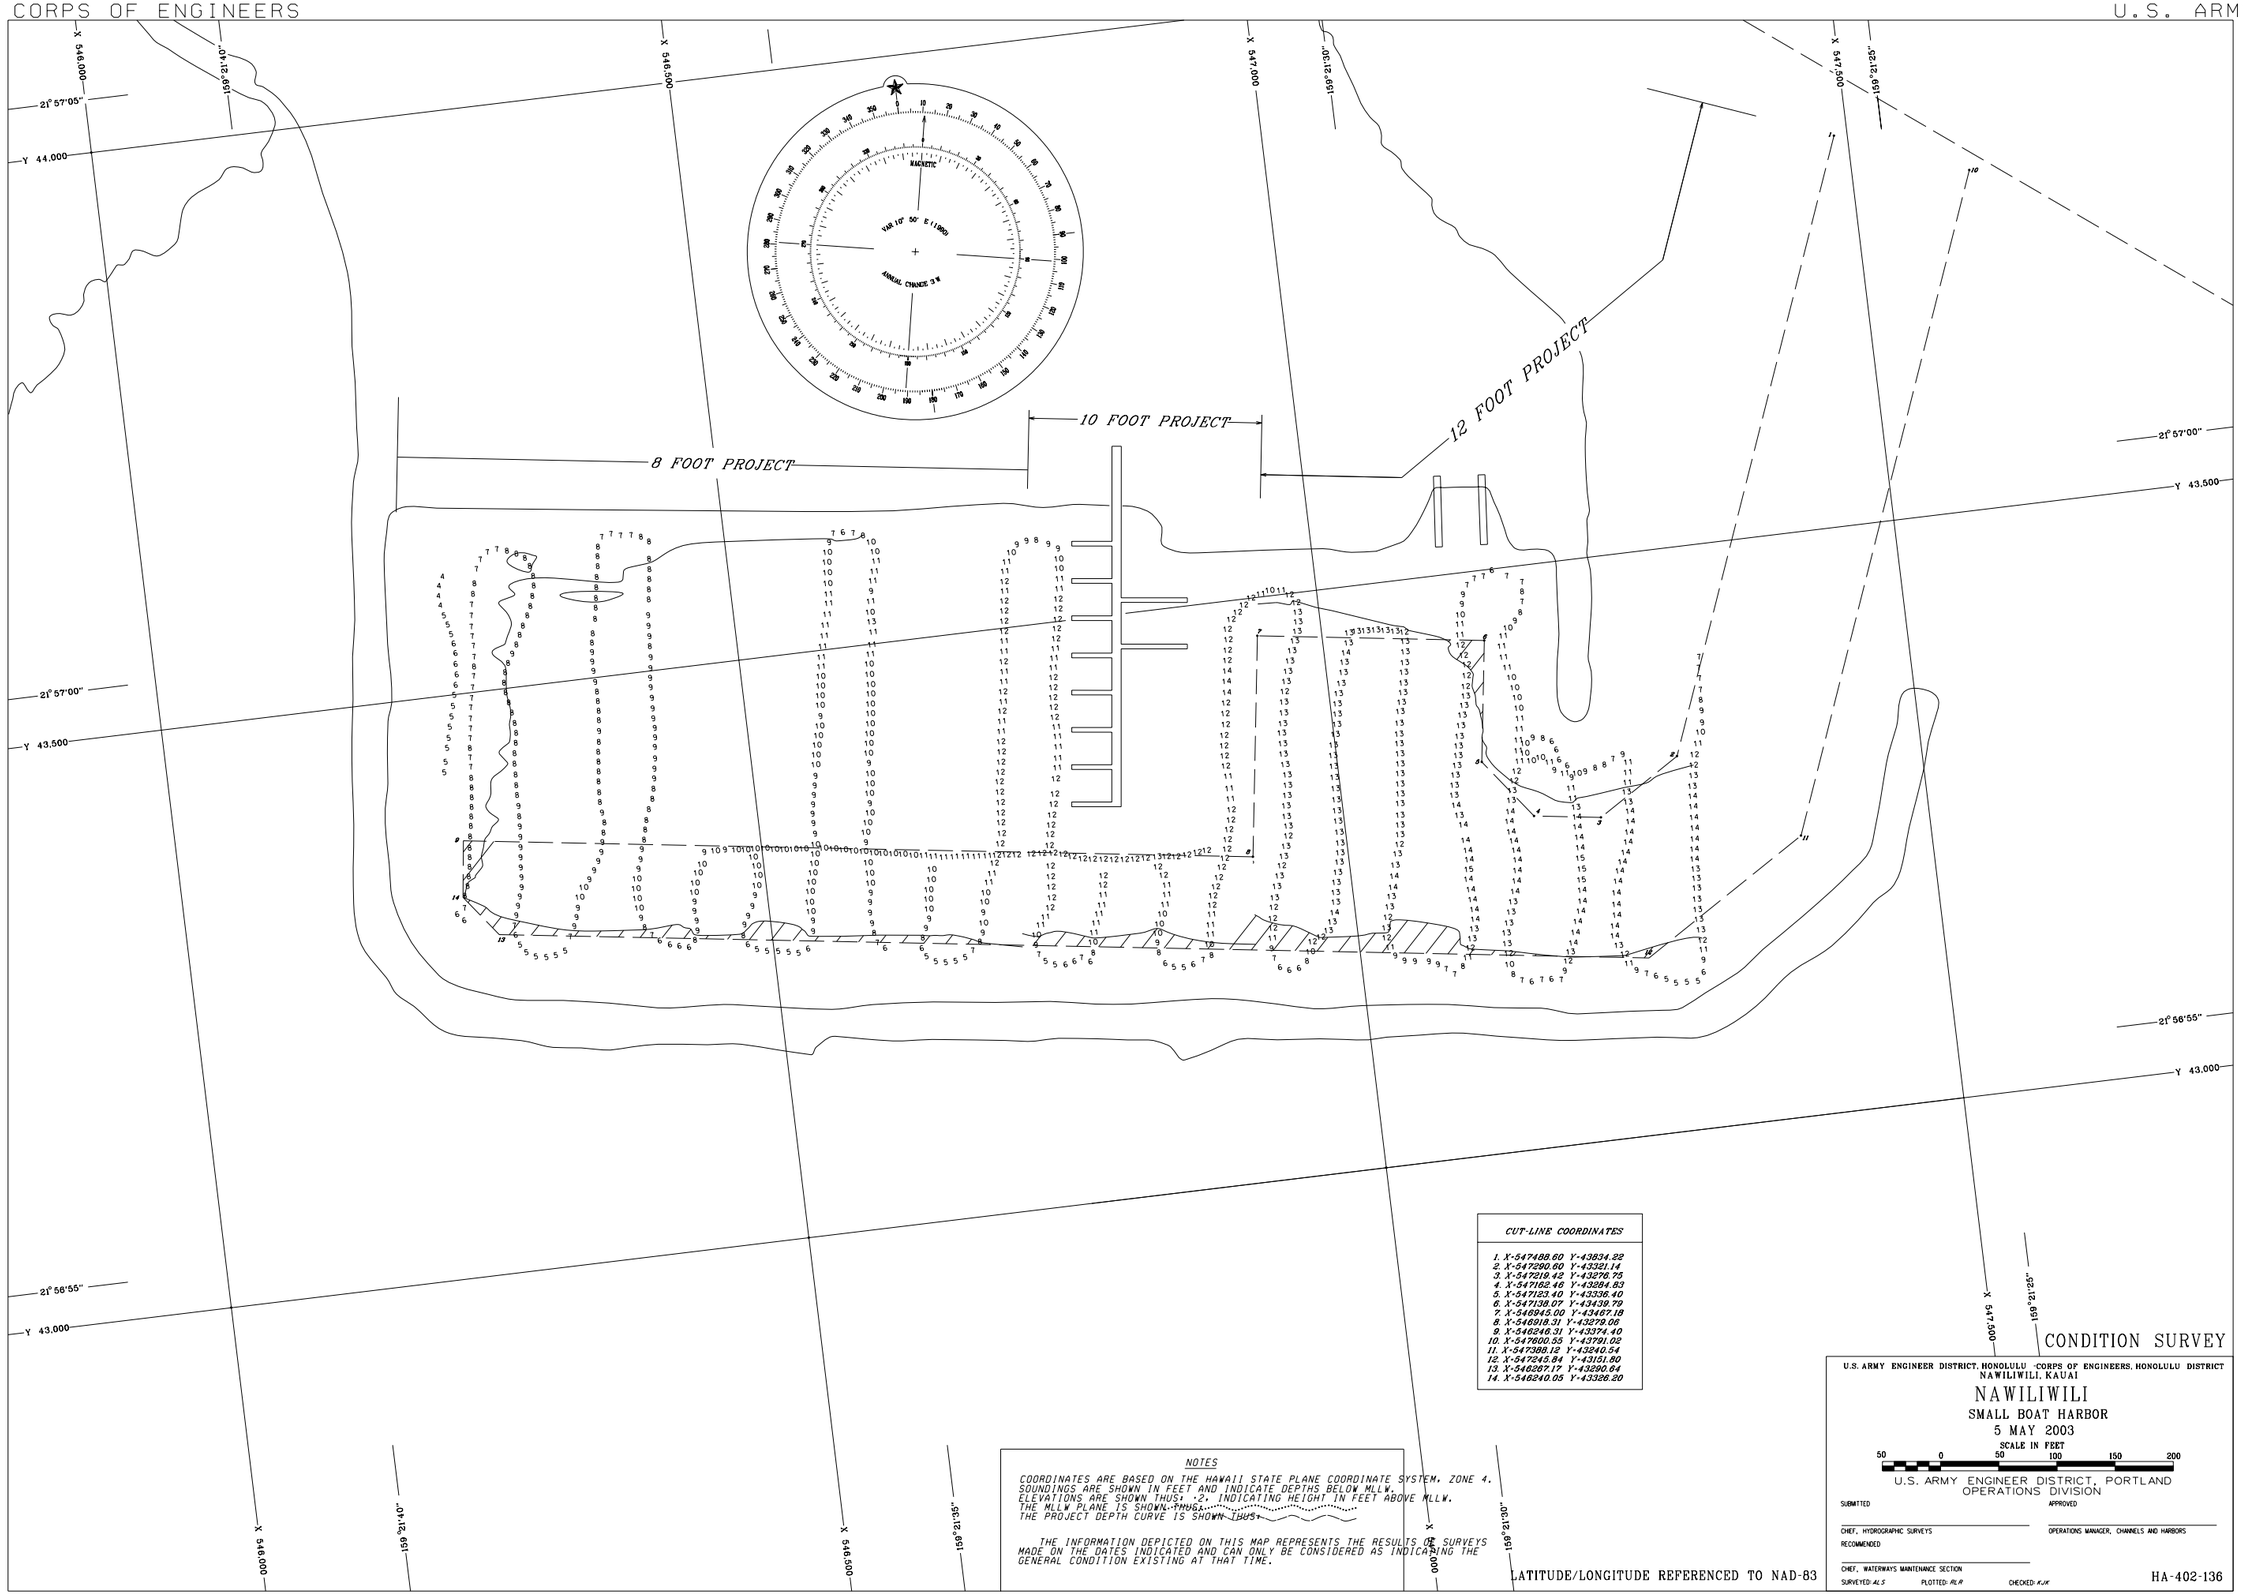

CUT-LINE COORDINATES
1. X-547488.60 Y-43834.22
2. X-547290.60 Y-43321.14
3. X-547219.42 Y-43276.75
4. X-547182.46 Y-43284.63
5. X-547123.40 Y-43336.40
6. X-547138.07 Y-43439.79
7. X-546945.00 Y-43407.18
8. X-546918.31 Y-43279.06
9. X-546246.31 Y-43374.40
10. X-547600.55 Y-43791.02
11. X-547388.12 Y-43240.54
12. X-547245.84 Y-43151.80
13. X-546287.17 Y-43290.64
14. X-546240.05 Y-43326.20

NOTES

COORDINATES ARE BASED ON THE HAWAII STATE PLANE COORDINATE SYSTEM, ZONE 4.
SOUNDINGS ARE SHOWN IN FEET AND INDICATE DEPTHS BELOW MLLW.
ELEVATIONS ARE SHOWN THUS: -2. INDICATING HEIGHT IN FEET ABOVE MLLW.
THE MLLW PLANE IS SHOWN THUS:
THE PROJECT DEPTH CURVE IS SHOWN THUS:

THE INFORMATION DEPICTED ON THIS MAP REPRESENTS THE RESULTS OF SURVEYS MADE ON THE DATES INDICATED AND CAN ONLY BE CONSIDERED AS INDICATING THE GENERAL CONDITION EXISTING AT THAT TIME.

LATITUDE/LONGITUDE REFERENCED TO NAD-83

CONDITION SURVEY

U.S. ARMY ENGINEER DISTRICT, HONOLULU · CORPS OF ENGINEERS, HONOLULU DISTRICT
NAWILIWILI, KAUAI

NAWILIWILI

SMALL BOAT HARBOR

5 MAY 2003

SCALE IN FEET

50 0 50 100 150 200

U.S. ARMY ENGINEER DISTRICT, PORTLAND
OPERATIONS DIVISION

SUBMITTED

APPROVED

CHIEF, HYDROGRAPHIC SURVEYS

OPERATIONS MANAGER, CHANNELS AND HARBORS

RECOMMENDED

CHIEF, WATERWAYS MAINTENANCE SECTION

SURVEYED: ALS PLOTTED: ALP CHECKED: KJK

HA-402-136