2

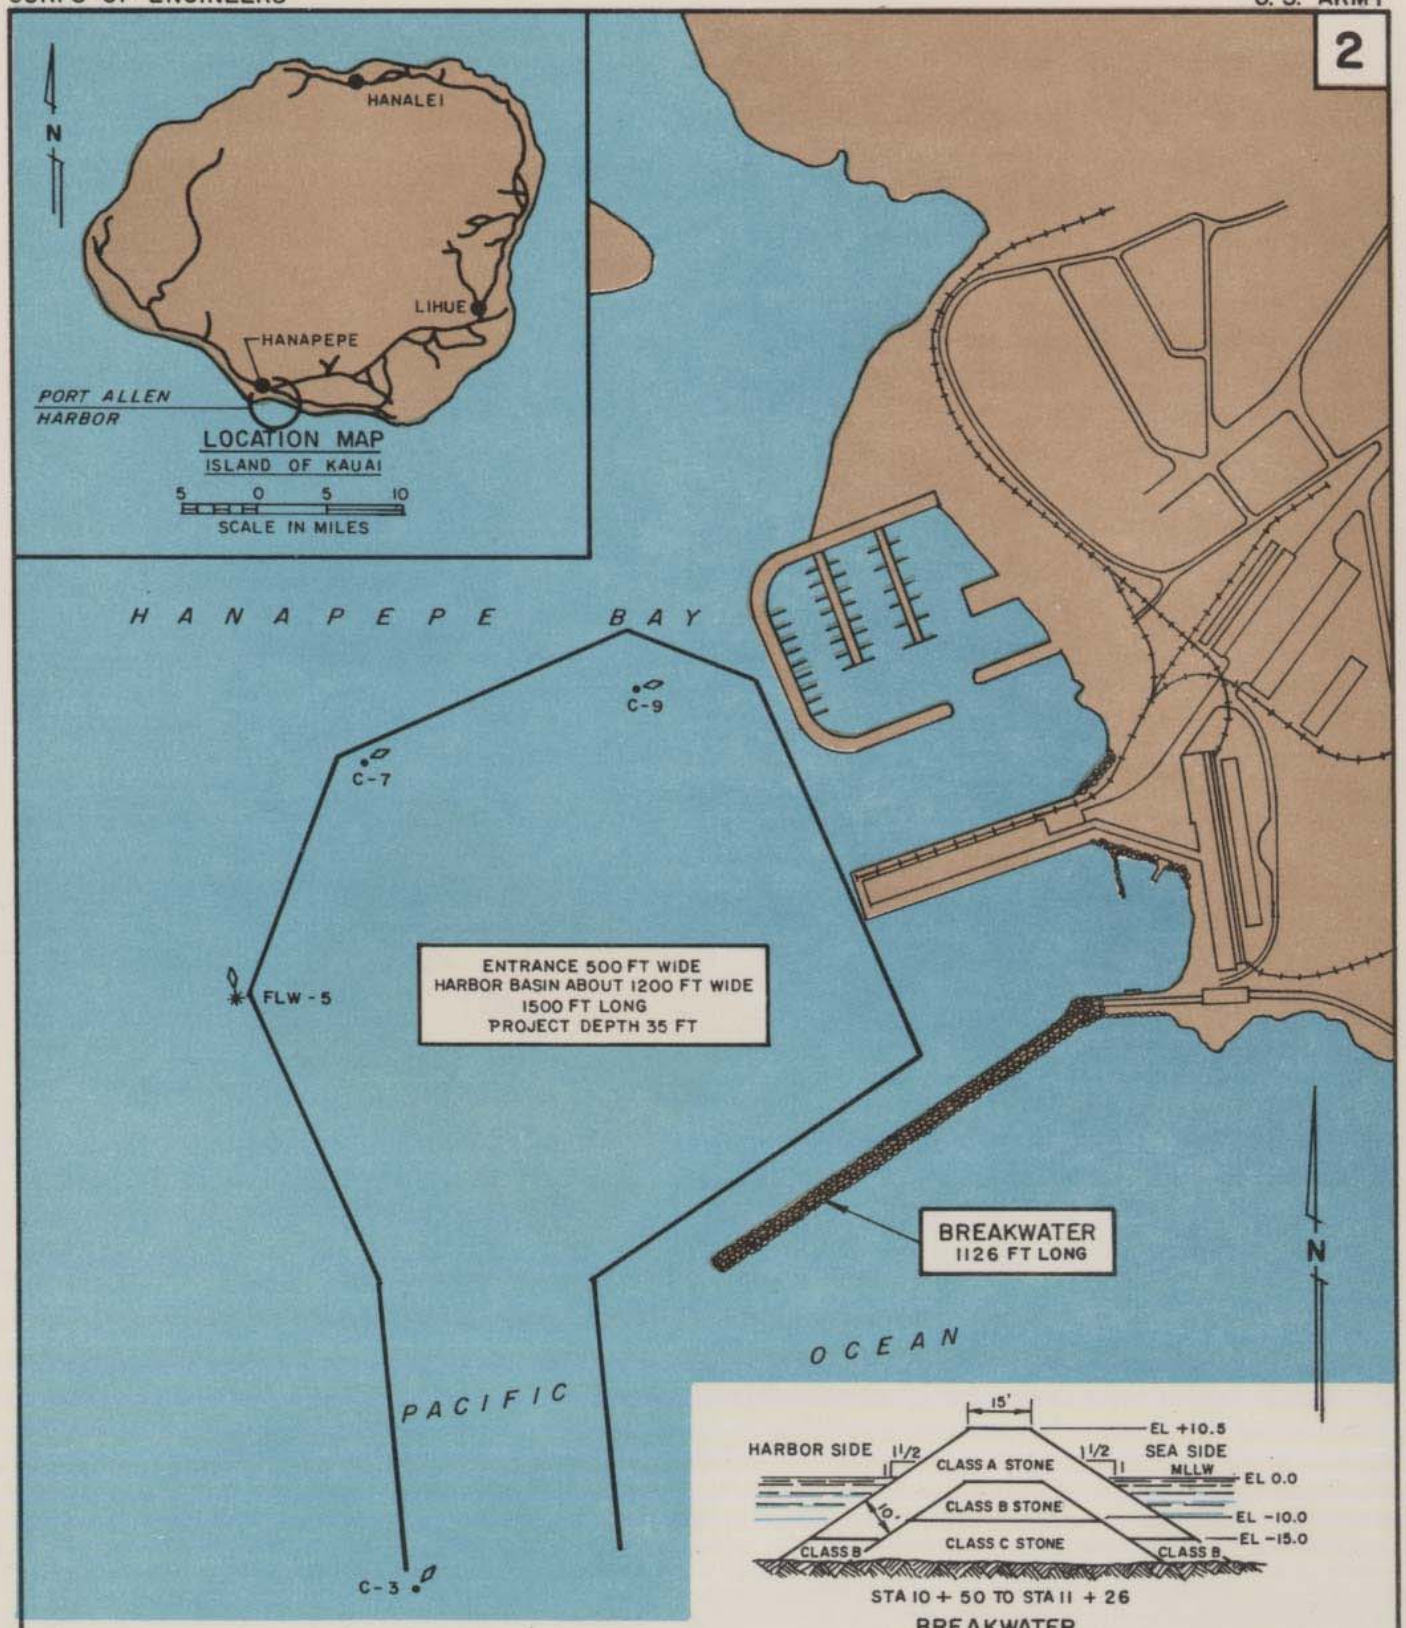

STA 10 + 50 TO STA 11 + 26

BREAKWATER

TYPICAL SECTION

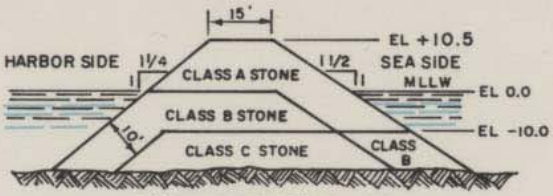

STA 0 + 00 TO STA 10 + 00

BREAKWATER

TYPICAL SECTION

PORT ALLEN HARBOR

KAUAI, HAWAII

REVISED 30 SEP 1983

DATE AUTH: R & H ACT OF 1935 & 1945

100 00 100 200 300 400 500

SCALE IN FEET

U. S. ARMY
ENGINEER DIVISION, PACIFIC OCEAN
CORPS OF ENGINEERS