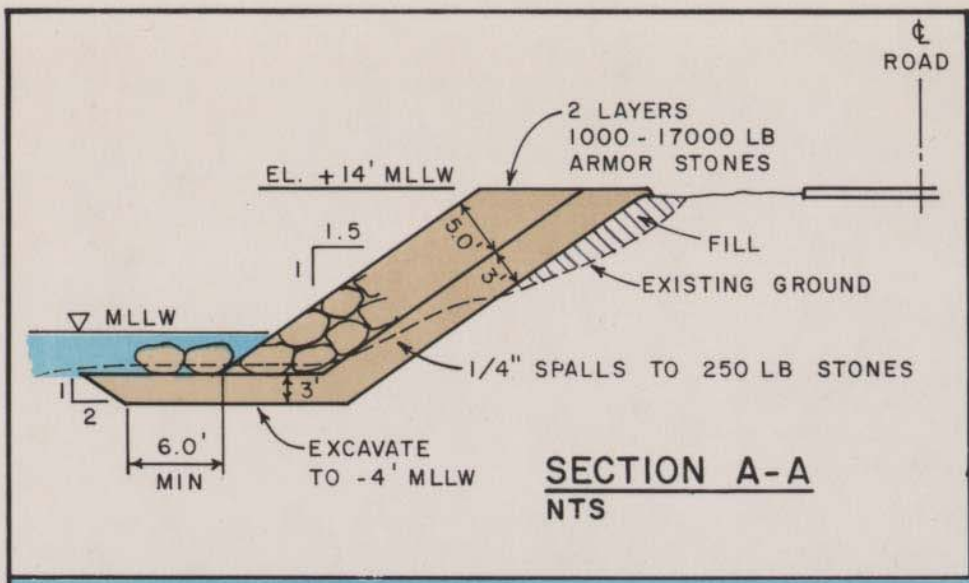

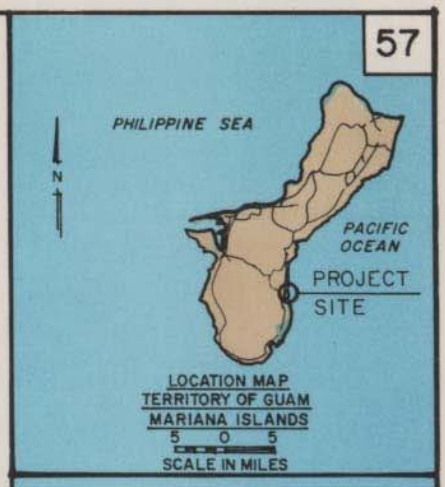

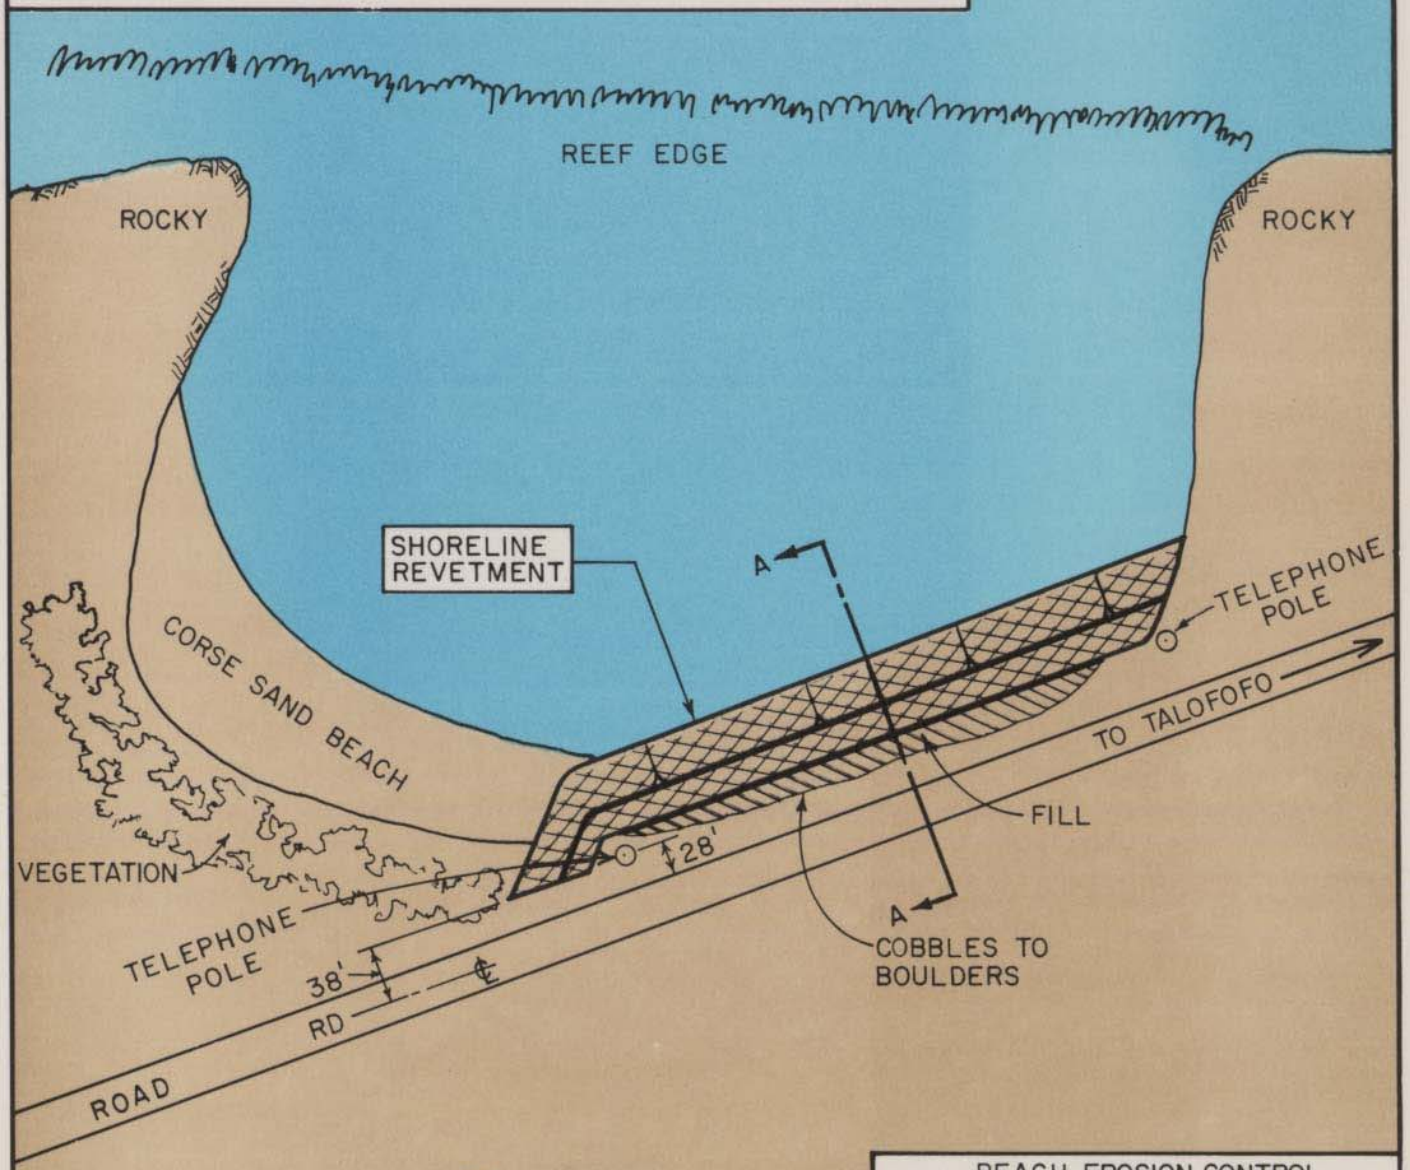

BEACH EROSION CONTROL
ASQUIROGA BAY
GUAM
30 SEP 1983
DATE AUTH: 19 AUG 1980

80 0 80
SCALE IN FEET

U.S. ARMY
ENGINEER DIVISION, PACIFIC OCEAN
CORPS OF ENGINEERS