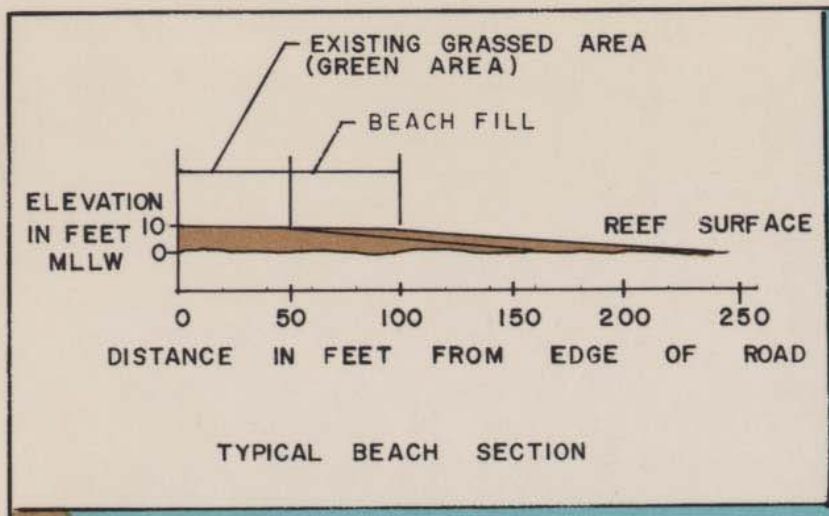
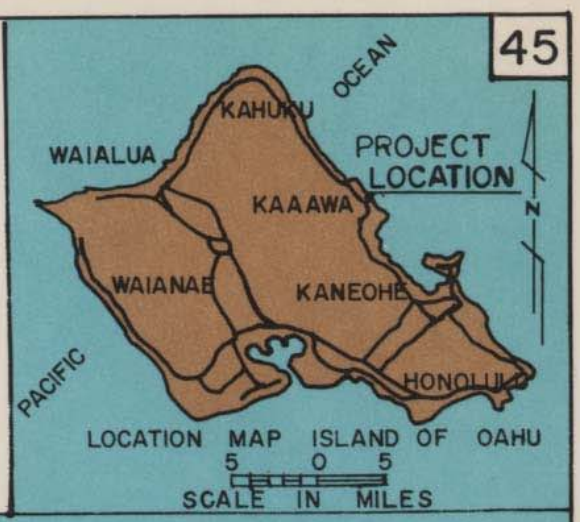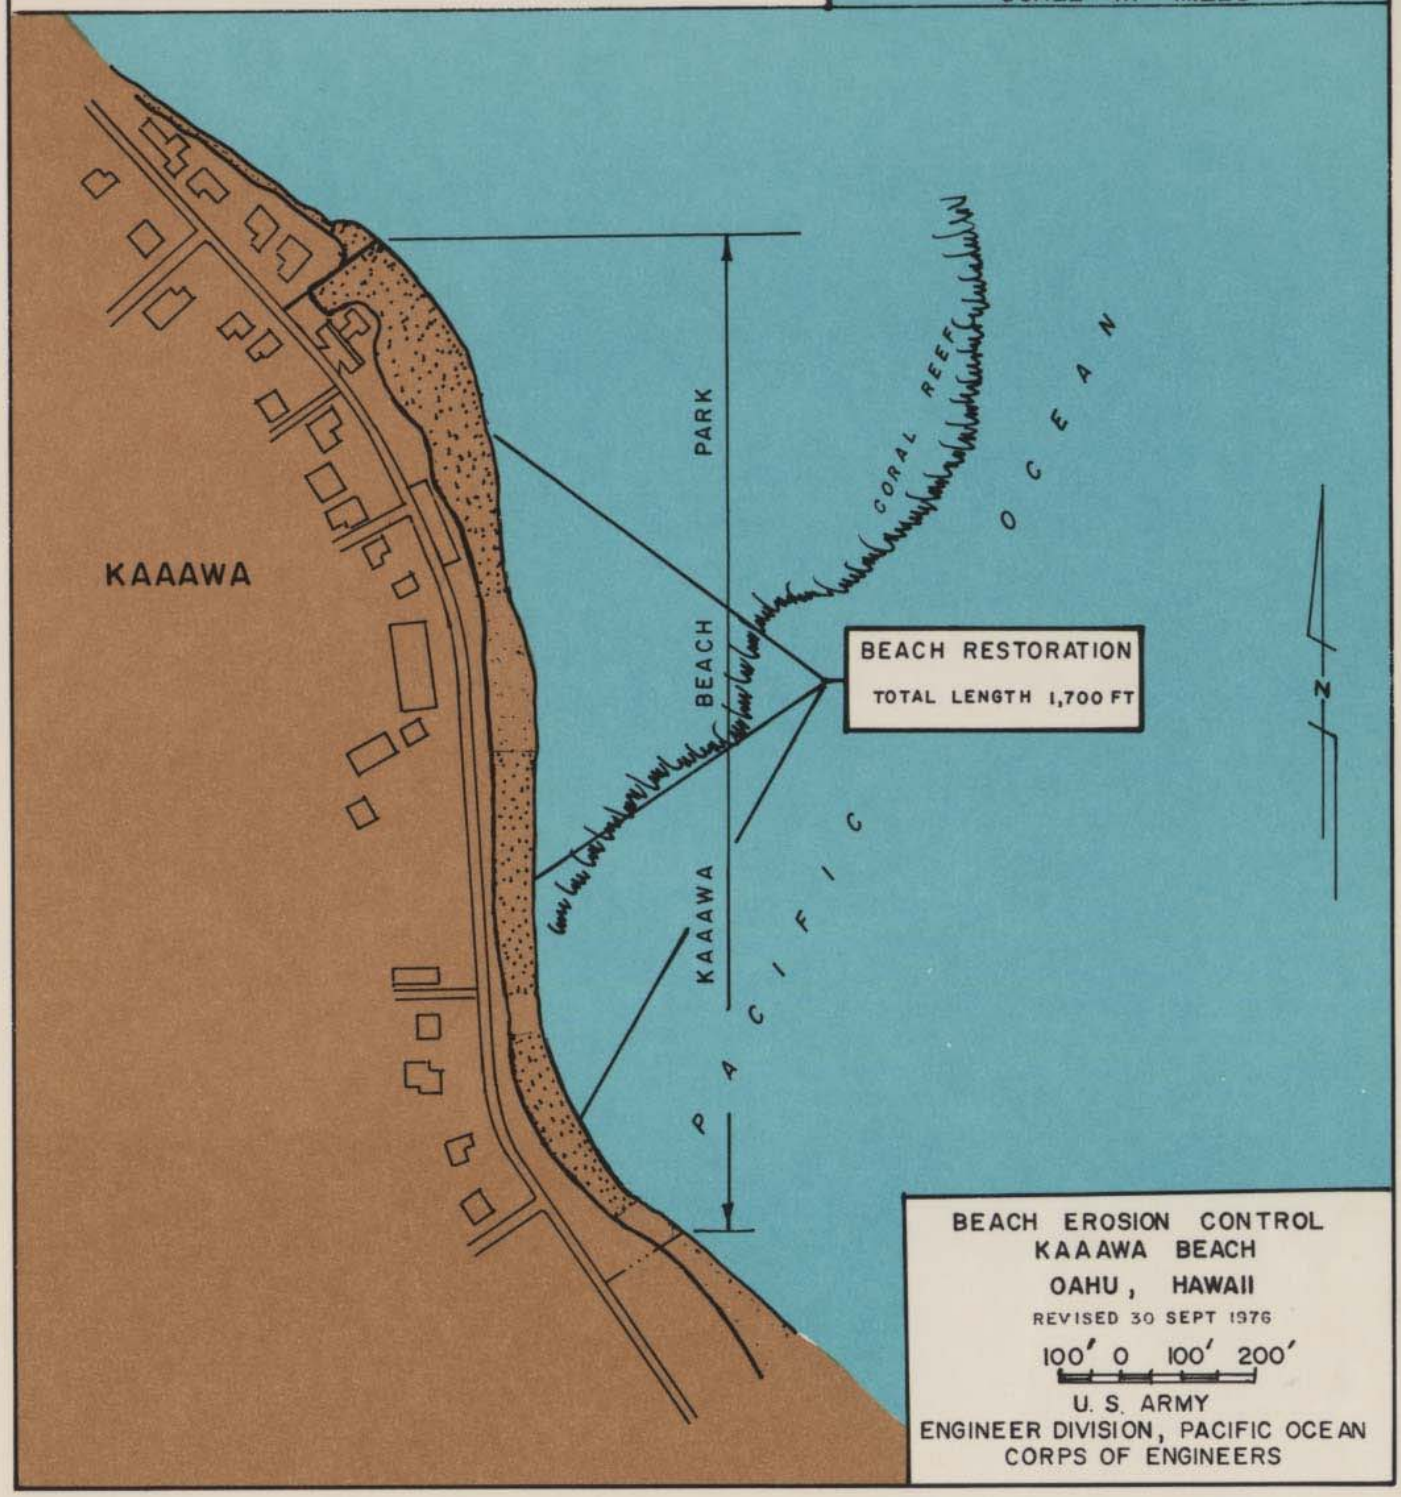
TYPICAL BEACH SECTION